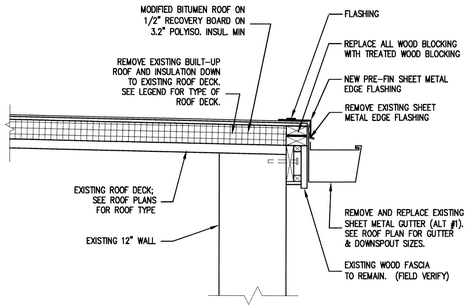

SECTION
SCALE: 1" = 1'-0"

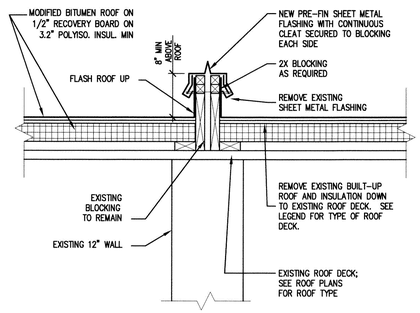

SECTION
SCALE: 1" = 1'-0"

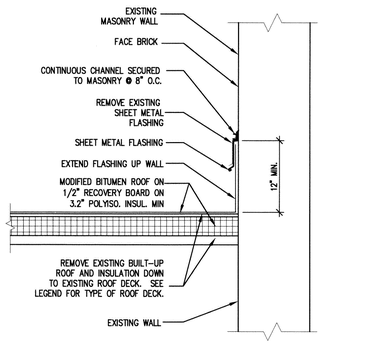

SECTION
SCALE: 1" = 1'-0"

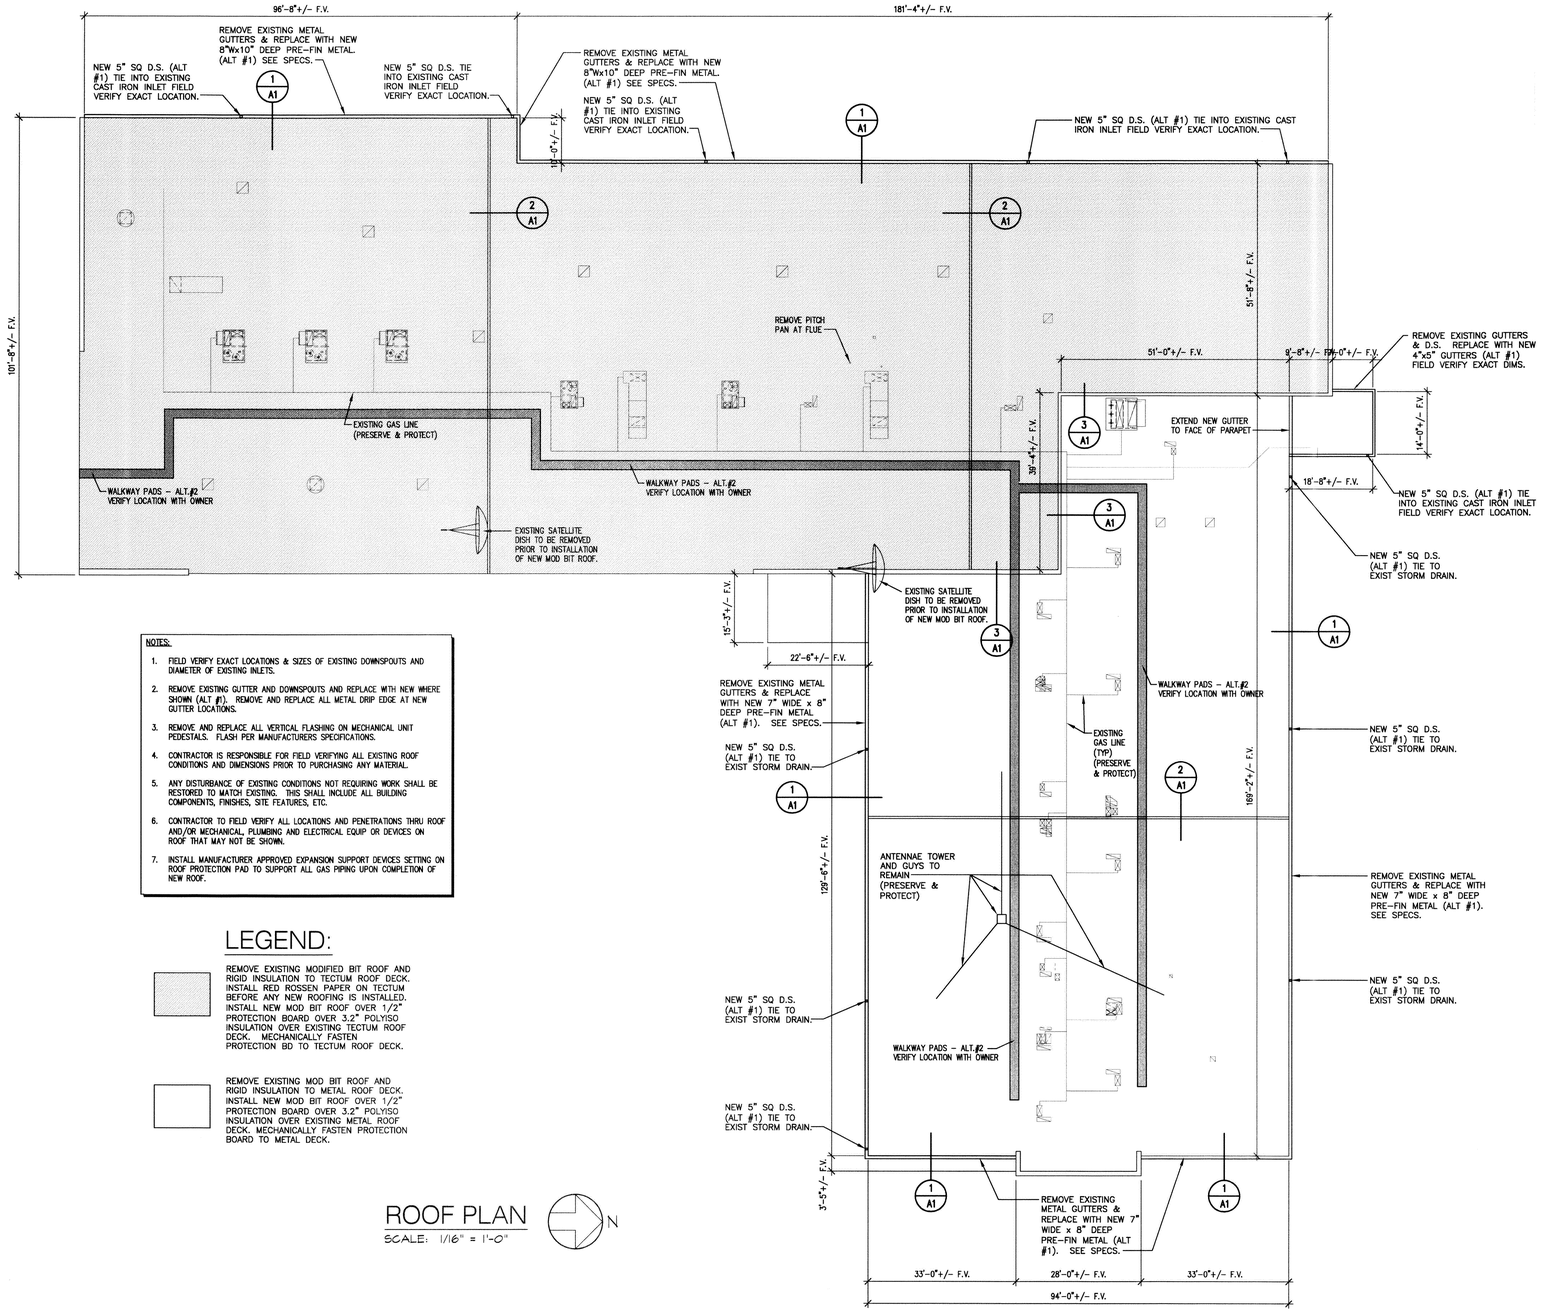

NOTES:

1. FIELD VERIFY EXACT LOCATIONS & SIZES OF EXISTING DOWNSPOUTS AND DIAMETER OF EXISTING INLETS.
2. REMOVE EXISTING GUTTER AND DOWNSPOUTS AND REPLACE WITH NEW WHERE SHOWN (ALT #1). REMOVE AND REPLACE ALL METAL DRIP EDGE AT NEW GUTTER LOCATIONS.
3. REMOVE AND REPLACE ALL VERTICAL FLASHING ON MECHANICAL UNIT PEDESTALS. FLASH PER MANUFACTURERS SPECIFICATIONS.
4. CONTRACTOR IS RESPONSIBLE FOR FIELD VERIFYING ALL EXISTING ROOF CONDITIONS AND DIMENSIONS PRIOR TO PURCHASING ANY MATERIAL.
5. ANY DISTURBANCE OF EXISTING CONDITIONS NOT REQUIRING WORK SHALL BE RESTORED TO MATCH EXISTING. THIS SHALL INCLUDE ALL BUILDING COMPONENTS, FINISHES, SITE FEATURES, ETC.
6. CONTRACTOR TO FIELD VERIFY ALL LOCATIONS AND PENETRATIONS THRU ROOF AND/OR MECHANICAL, PLUMBING AND ELECTRICAL EQUIP OR DEVICES ON ROOF THAT MAY NOT BE SHOWN.
7. INSTALL MANUFACTURER APPROVED EXPANSION SUPPORT DEVICES SETTING ON ROOF PROTECTION PAD TO SUPPORT ALL GAS PIPING UPON COMPLETION OF NEW ROOF.

LEGEND:

REMOVE EXISTING MODIFIED BIT ROOF AND RIGID INSULATION TO TECTUM ROOF DECK. INSTALL RED ROSSEN PAPER ON TECTUM BEFORE ANY NEW ROOFING IS INSTALLED. INSTALL NEW MOD BIT ROOF OVER 1/2" PROTECTION BOARD OVER 3.2" POLYISO INSULATION OVER EXISTING TECTUM ROOF DECK. MECHANICALLY FASTEN PROTECTION BD TO TECTUM ROOF DECK.

REMOVE EXISTING MOD BIT ROOF AND RIGID INSULATION TO METAL ROOF DECK. INSTALL NEW MOD BIT ROOF OVER 1/2" PROTECTION BOARD OVER 3.2" POLYISO INSULATION OVER EXISTING METAL ROOF DECK. MECHANICALLY FASTEN PROTECTION BOARD TO METAL DECK.

ROOF PLAN
SCALE: 1/16" = 1'-0"

N

Sam A. Winn & Associates ARCHITECTS, P.C.
FAX. (417) 882-1876 PHONE. (417) 882-7821
1643 SOUTH ENTERPRISE SPRINGFIELD, MO 65804
WWW.SWINNARCH.COM

STATE OF MISSOURI
SAM A. WINN
NUMBER A-2465
REGISTERED ARCHITECT

ROOF RENOVATION TO EXISTING
DAVIS H. HART CAREER CENTER
FOR
MEXICO 59 SCHOOL DISTRICT
AUDRAIN COUNTY, MEXICO, MISSOURI

Revision Number	Revision Date

Comm. No. 1107
Date: 03-14-11
File: MXCOVOTECH ROOF PLAN.DWG
Last Saved by: ESHULER

COPYRIGHT 2011 SAM A. WINN and ASSOCIATES ARCHITECTS, P.C.

ROOF PLAN & DETAILS

A1

SHEET 1 OF 1

FILE PATH: P:\MEXICO\MEXICO 59 SD\2011 ROOF\MXCOVOTECH ROOF PLAN.DWG
PLOT TIME: Wednesday, March 23, 2011 - 7:21:43 AM